PHASE 2

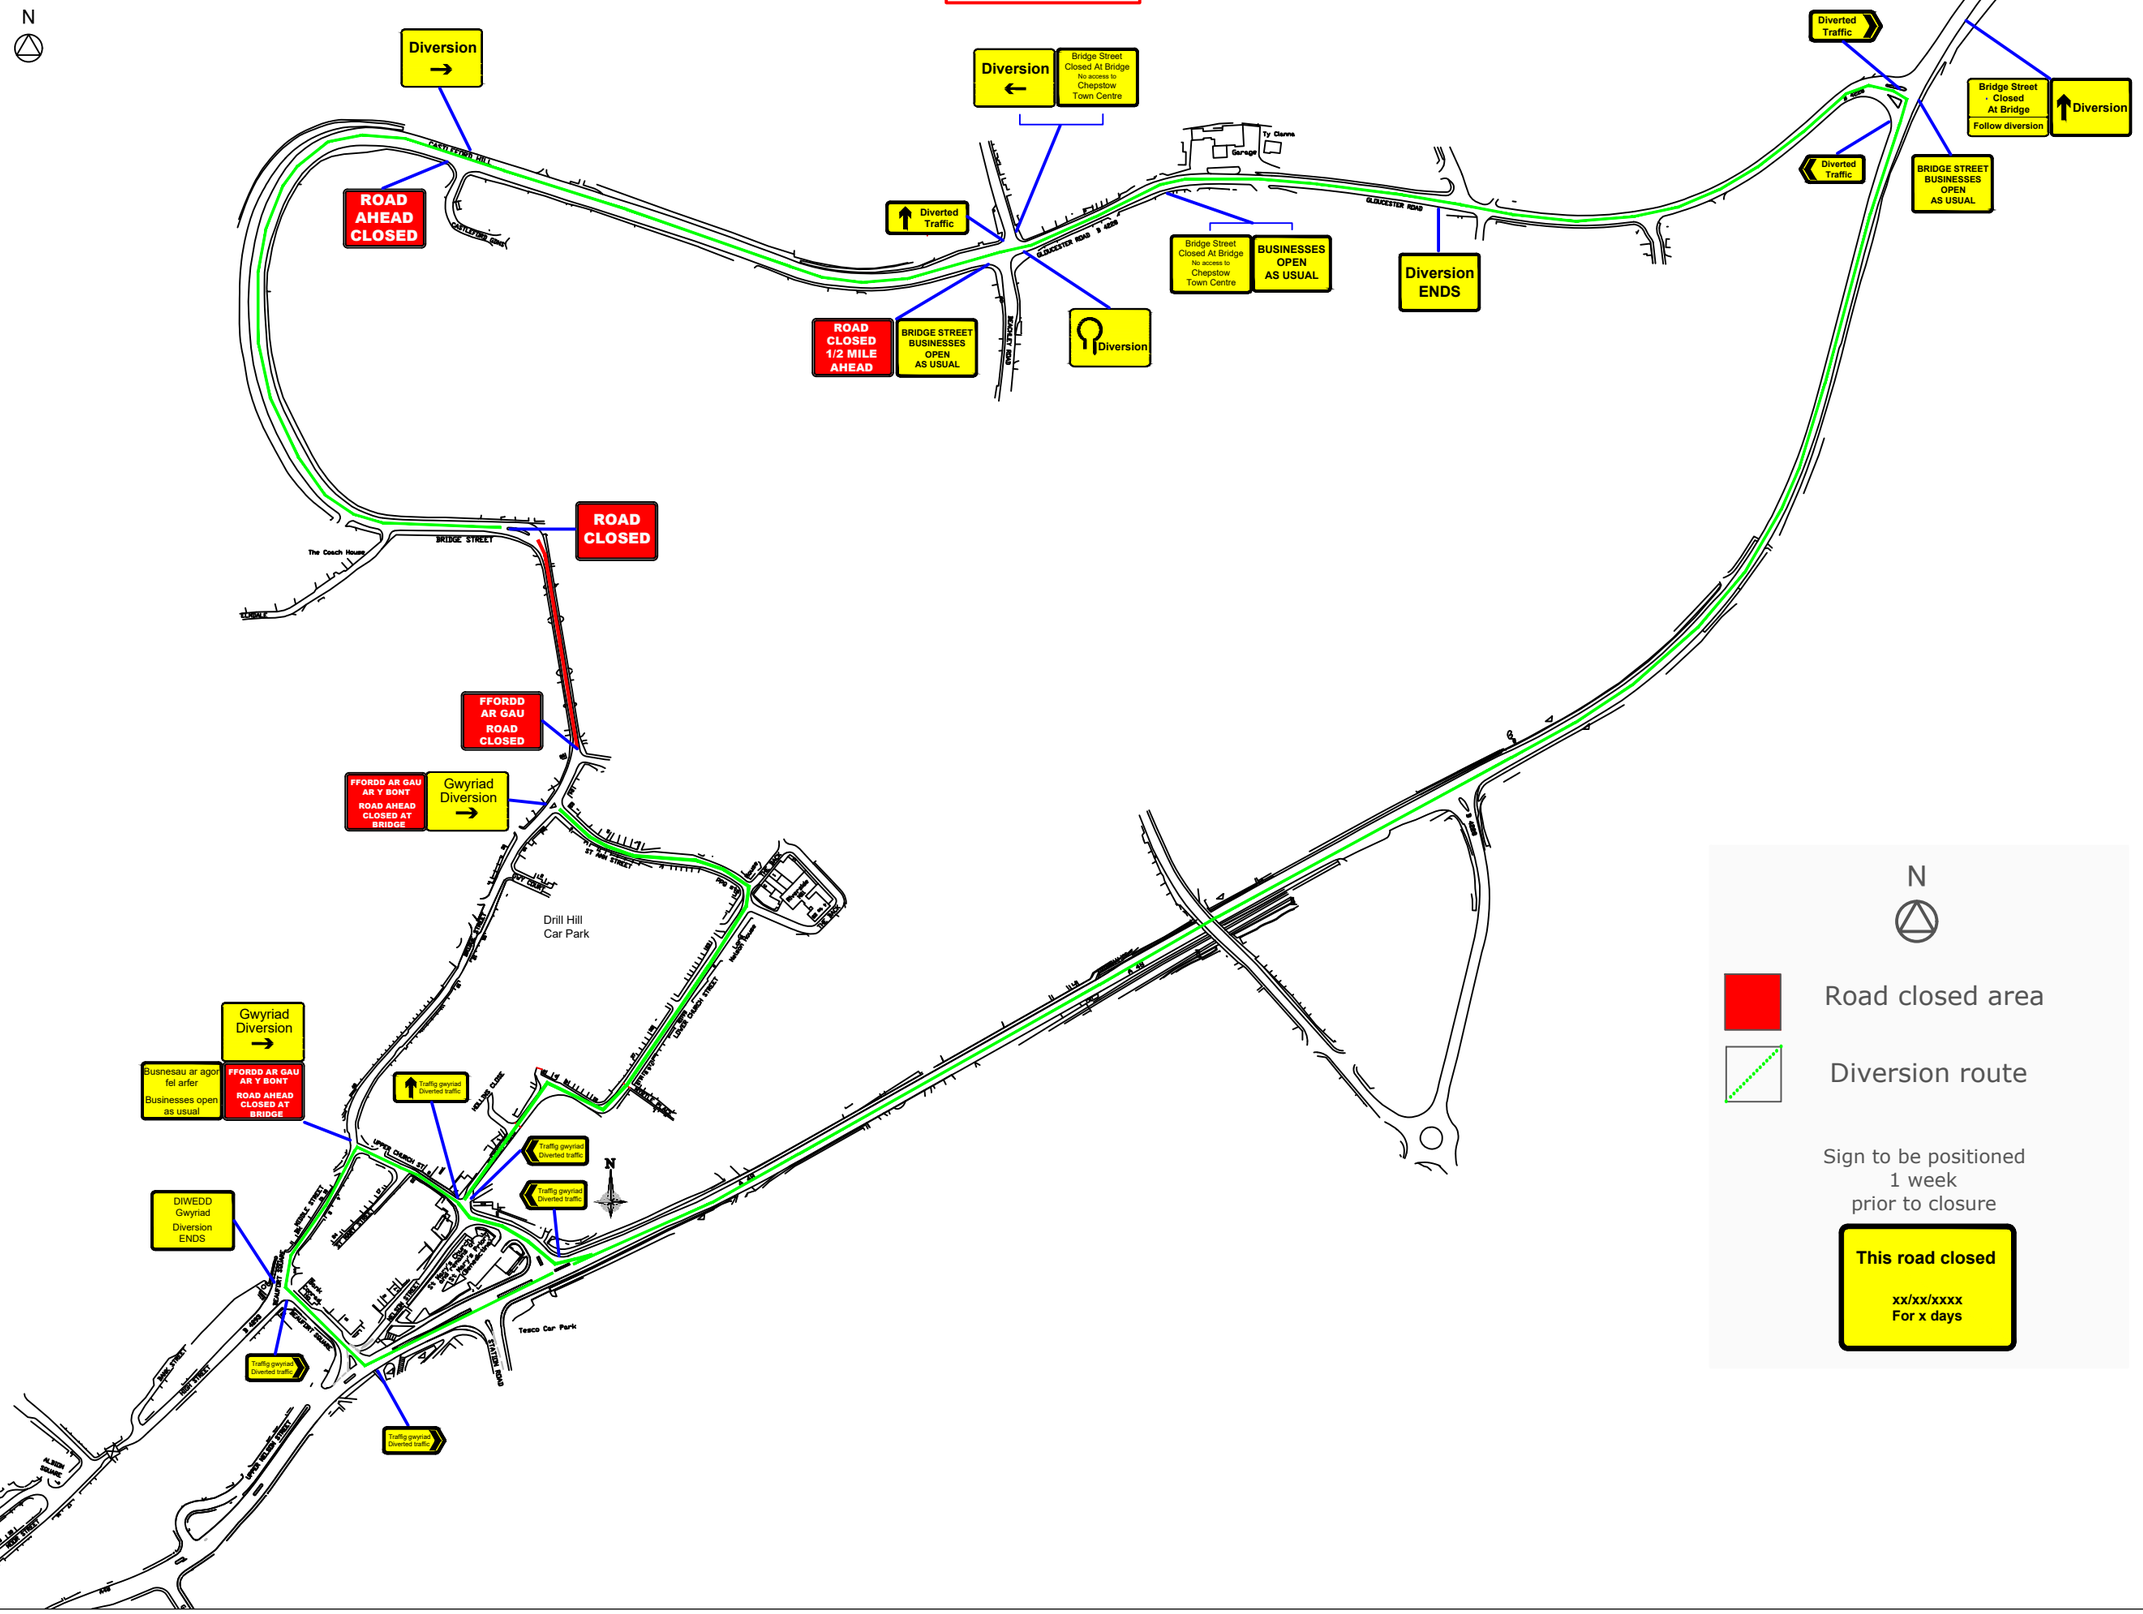

N

Road closed area

Diversion route

Sign to be positioned
1 week
prior to closure

This road closed

xx/xx/xxxx
For x days

Drn:	ND
Chk:	BB
App:	
Date:	14/02/2019

Forest Traffic Signals Ltd,
Forest House, Broad Quay Road,
Felnex Ind Est. Newport. NP19 4PN
Tel: 01633 284700 Fax: 01633 283212

Rev.	Drn.	Chk.	App.	Description	Date.

Client:
Morrison Utilities

Project: St Ann Street, Chepstow
NP15 1GA

Office copy | | Issued to site | | Issued to client

Drawing: Traffic management arrangement

Drawing no: FNMU01 0044 01
Revision:
Scale: NTS